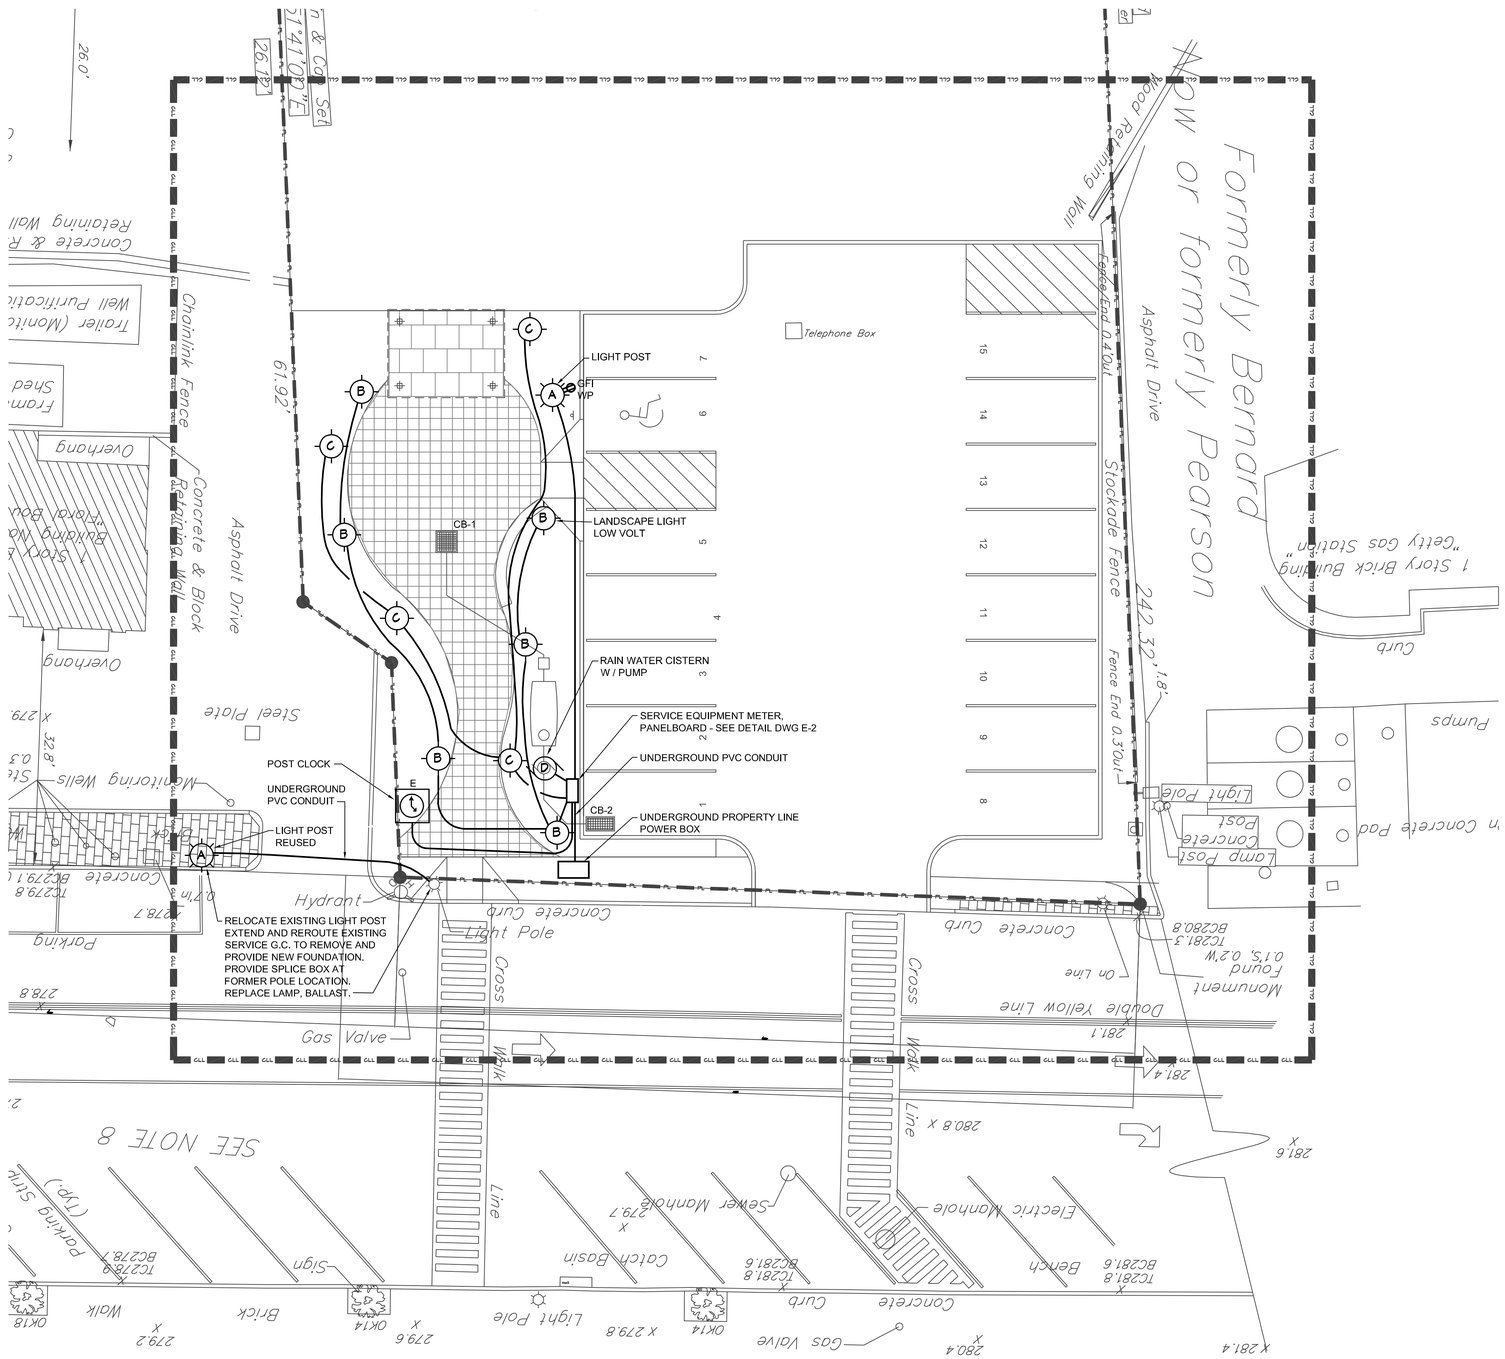

SITE PLAN - ELECTRICAL

SCALE: 1" = 10'-0"

LEGEND

SYMBOL	DESCRIPTION
———	EXISTING EQUIPMENT, DEVICE, CONDUIT, ETC.
▬▬▬	NEW EQUIPMENT, DEVICE, CONDUIT, ETC.
- - - - -	EXISTING TO BE REMOVED
(1)	MOTOR - NUMBER INDICATES HORSEPOWER
	DUPLEX RECEPTACLE
///	WIREWAY - CROSSLINES INDICATE NUMBER OF CONDUCTORS WHERE MORE THAN TWO
WP	WEATHERPROOF
GFI	GROUND FAULT INTERRUPT
	CONTRACT LIMIT LINE
(A)	LIGHT POST (MATCH VILLAGE STANDARD)
(B)	LOW VOLTAGE LANDSCAPE AREA LIGHT (REMOTE TRANSFORMER REQ'D)
(C)	LOW VOLTAGE LANDSCAPE UP-LIGHT (REMOTE TRANSFORMER REQ'D)
(D)	CISTERN PUMP AND CONTROLS
(L) E	POST CLOCK
PC	PHOTO CELL 120 VOLT

NOTE: ALL WORK IS NEW UNLESS NOTED OTHERWISE.

NO.	DATE	REVISION	BY

POCKET PARK
PLEASANTVILLE ROAD
BRIARCLIFF MANOR, NEW YORK

SHEET TITLE: SITE PLAN AND LEGEND

PROJECT: POCKET PARK IMPROVEMENTS BRIARCLIFF MANOR, NEW YORK

PROJECT NO. 0845
SCALE: AS NOTED
DATE: 09/19/2008
DRAWN BY: LMS
CHECKED BY: GRL
SHEET NO. OF
DRAWING NO. E-1

Civil
Plumbing
Electrical
Mechanical
LynStaar Engineering, P.C.
448-450 Manville Road
Pleasantville, NY 10570

NO ALTERATION PERMITTED HEREON EXCEPT AS PROVIDED UNDER SECTION 7209 SUBDIVISION 2 OF THE NEW YORK STATE EDUCATION LAW.

ONLY COPIES FROM THE ORIGINAL OF THIS DRAWING THAT ARE MARKED WITH THE ORIGINAL SEAL AND SIGNATURE OF THE ENGINEER SHALL BE CONSIDERED AS TRUE VALID COPIES.